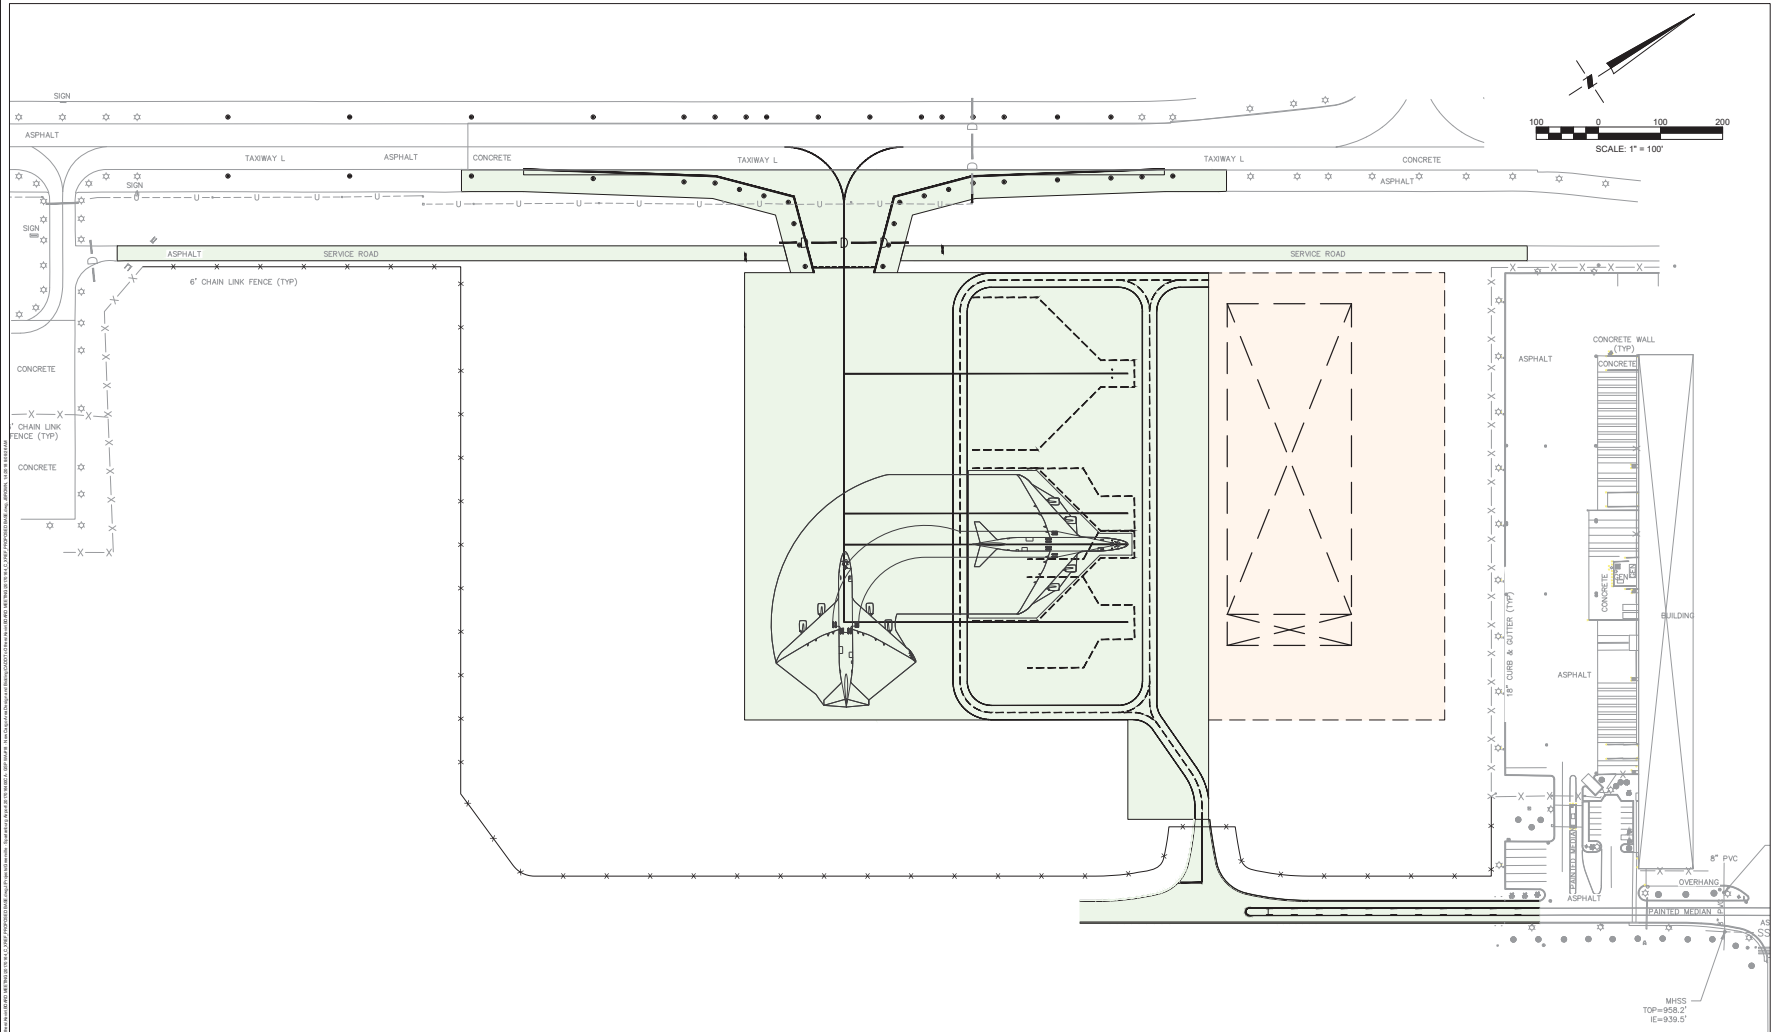

LEGEND

CURRENT PROJECT DEVELOPMENT

BY OTHERS

50% PROGRESS SET - DO NOT USE FOR CONSTRUCTION

WK DICKSON
community infrastructure consultants
616 COLONNADE DRIVE
CHARLOTTE, NC 28205
(t) (704) 334-5348
(f) (704) 334-0078
WWW.WKDICKSON.COM
NC LICENSE NO.F-0374

SOUTH CAROLINA CERTIFICATE OF AUTHORIZATION
W. K. DICKSON & COMPANY, INC. No. C00177
C.O.A.

PROFESSIONAL SEAL

REVISION RECORD

NO	DATE	DESCRIPTION

PROJECT NAME:
NEW CARGO AREA DEVELOPMENT
FOR THE
GREENVILLE-SPARTANBURG AIRPORT DISTRICT
GREER, SOUTH CAROLINA

DRAWING TITLE:
LAYOUT PLAN

PROJ. MGR.:	GMK
DESIGN BY:	GMK/JLB/TJC
DRAWN BY:	JLB/TJC
PROJ. DATE:	NOV. 2017

DRAWING NUMBER:
3 OF 3
WKD PROJ. NO.:
20170164.00.CA