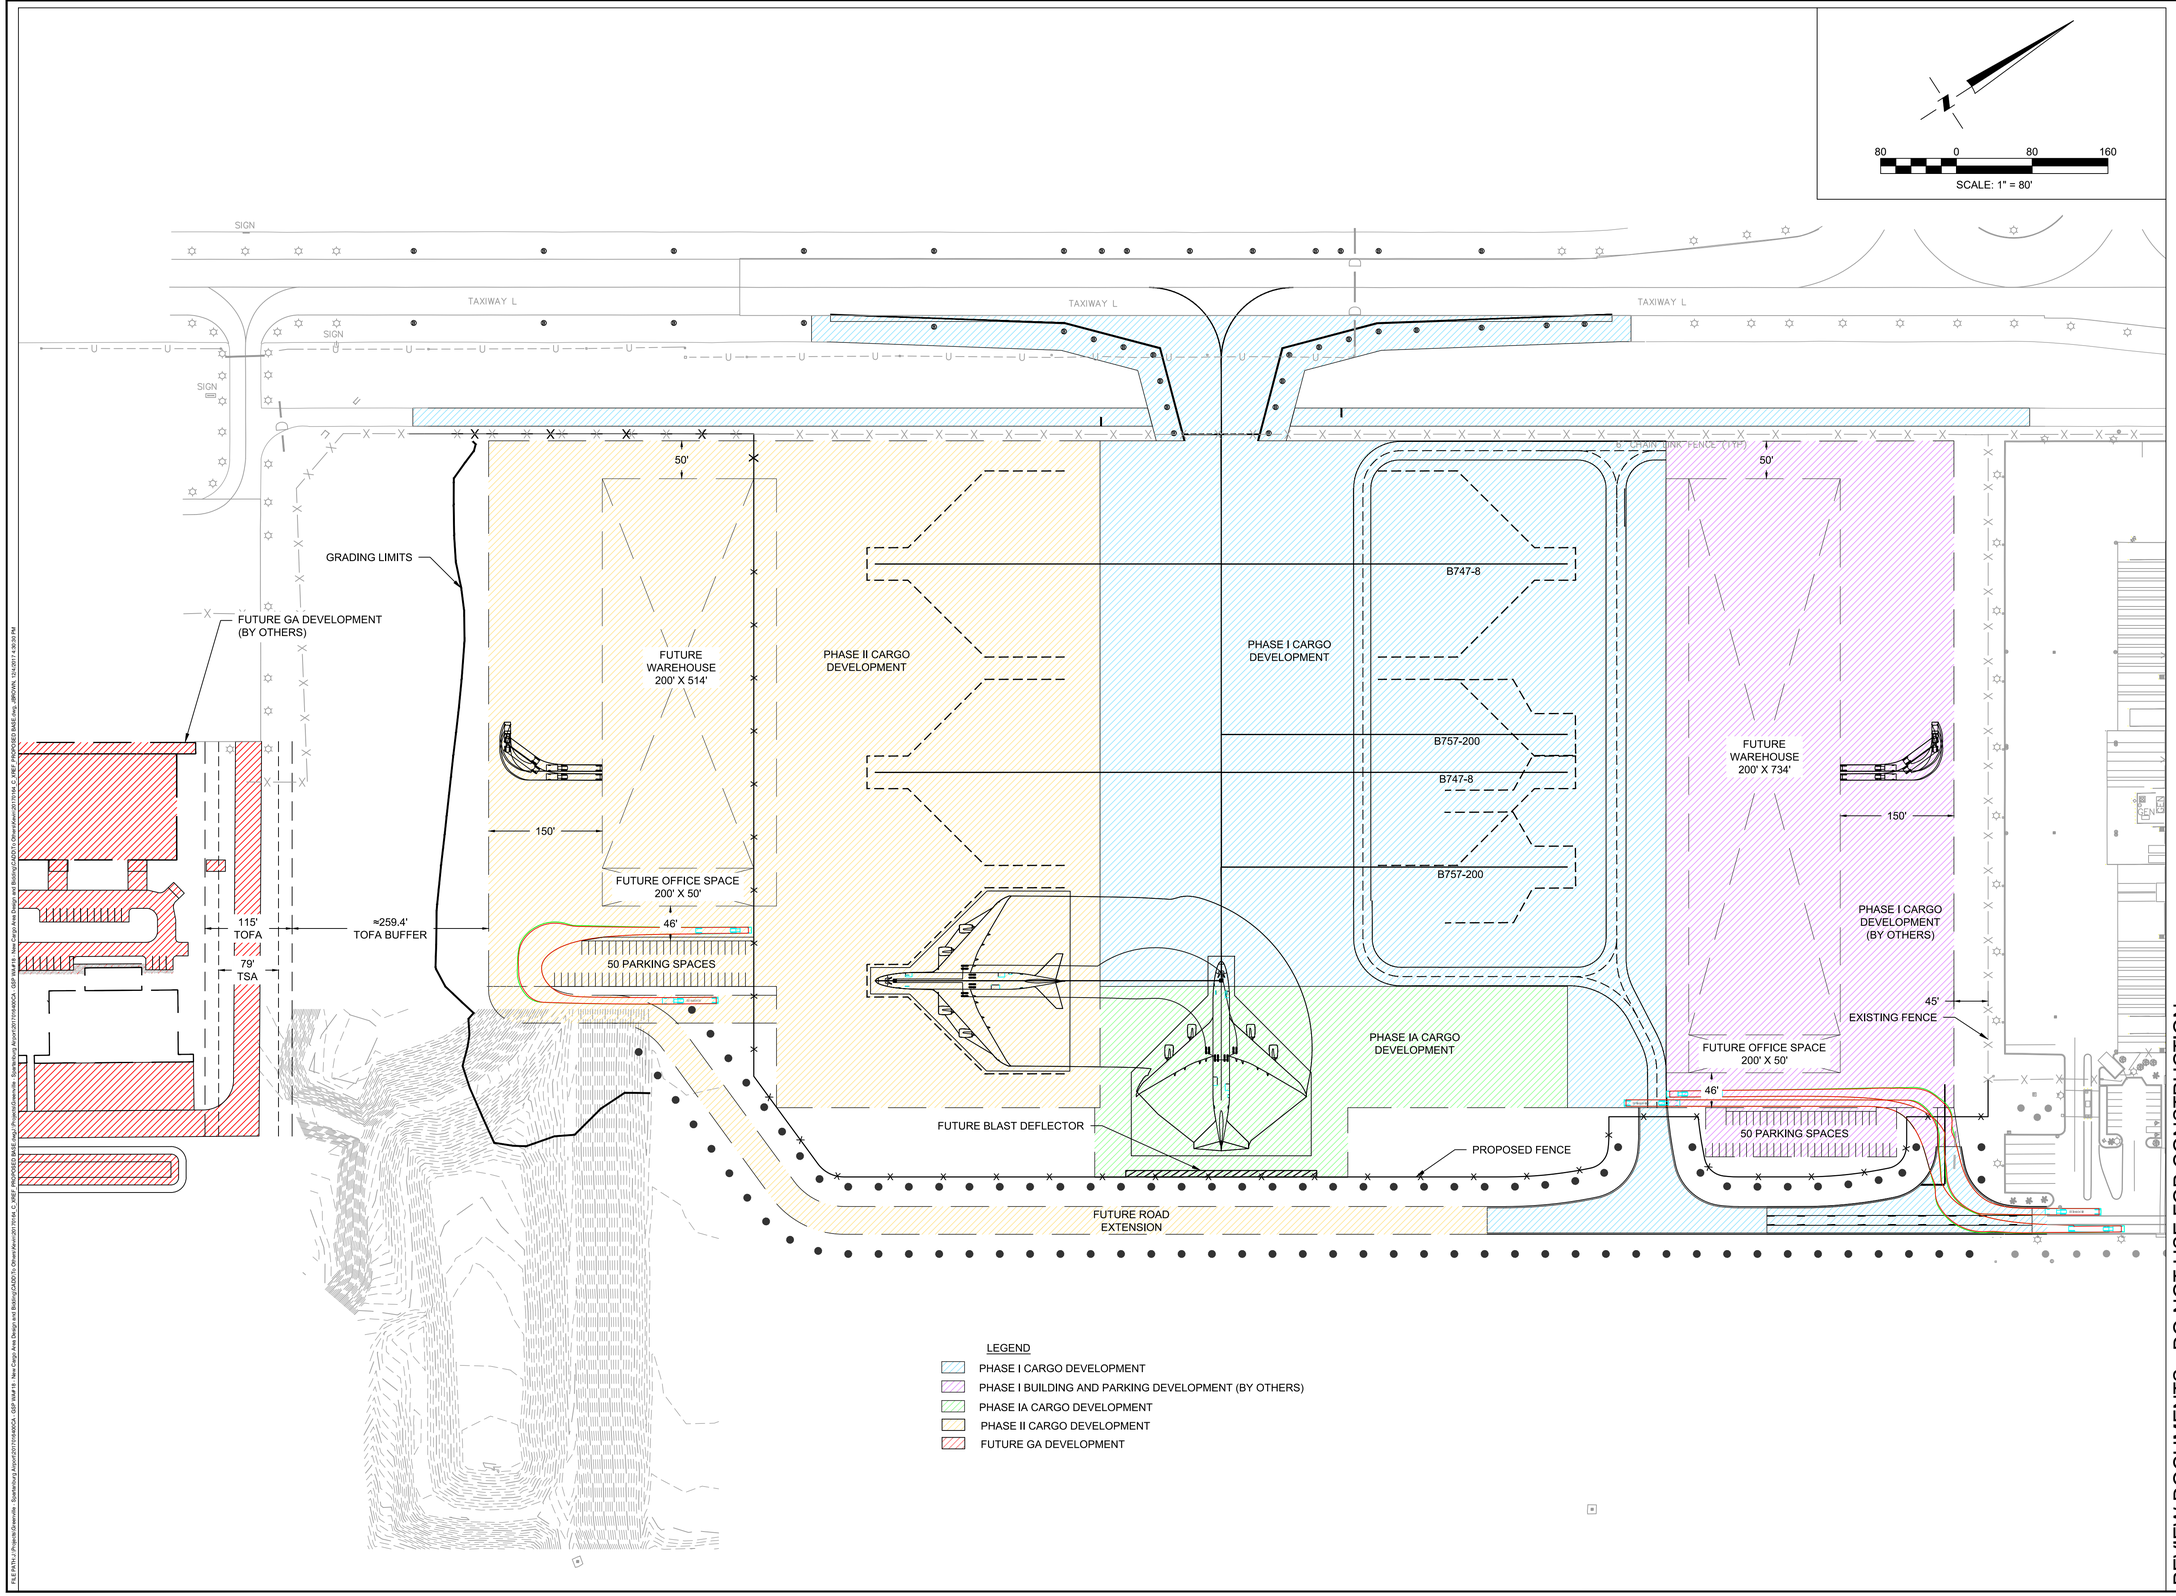

WK DICKSON
community infrastructure consultants
616 COLONNADE DRIVE
CHARLOTTE, NC 28205
(t)(704) 334-5348
(f)(704) 334-0078
WWW.WKDICKSON.COM
NC LICENSE NO.F-0374

SOUTH CAROLINA CERTIFICATE OF AUTHORIZATION
W. K. DICKSON & COMPANY, INC. No. C00177
C.O.A.

PROFESSIONAL SEAL

REVISION RECORD

NO.	DATE	DESCRIPTION	BY

PROJECT NAME:
CARGO AREA DEVELOPMENT
FOR THE
GREENVILLE-SPARTANBURG AIRPORT DISTRICT
GREER, SOUTH CAROLINA

DRAWING TITLE:
PROPOSED LAYOUT 20' SITE SHIFT

PROJ. MGR.:	GMK
DESIGN BY:	GMK/JLB/TJC
DRAWN BY:	JLB
PROJ. DATE:	DEC. 2017

DRAWING NUMBER:
1 OF 1
WKD PROJ. NO.:
20170164.00.CA

REVIEW DOCUMENTS - DO NOT USE FOR CONSTRUCTION